NOTE: PRELIMINARY DRAWING
FOR TENDER PURPOSES ONLY

LEGEND:

MB1 – MAIN BUS BAR 1
MB2 – MAIN BUS BAR 2
OHL – OVERHEAD LINE
----- PHASE 2 (FUTURE)

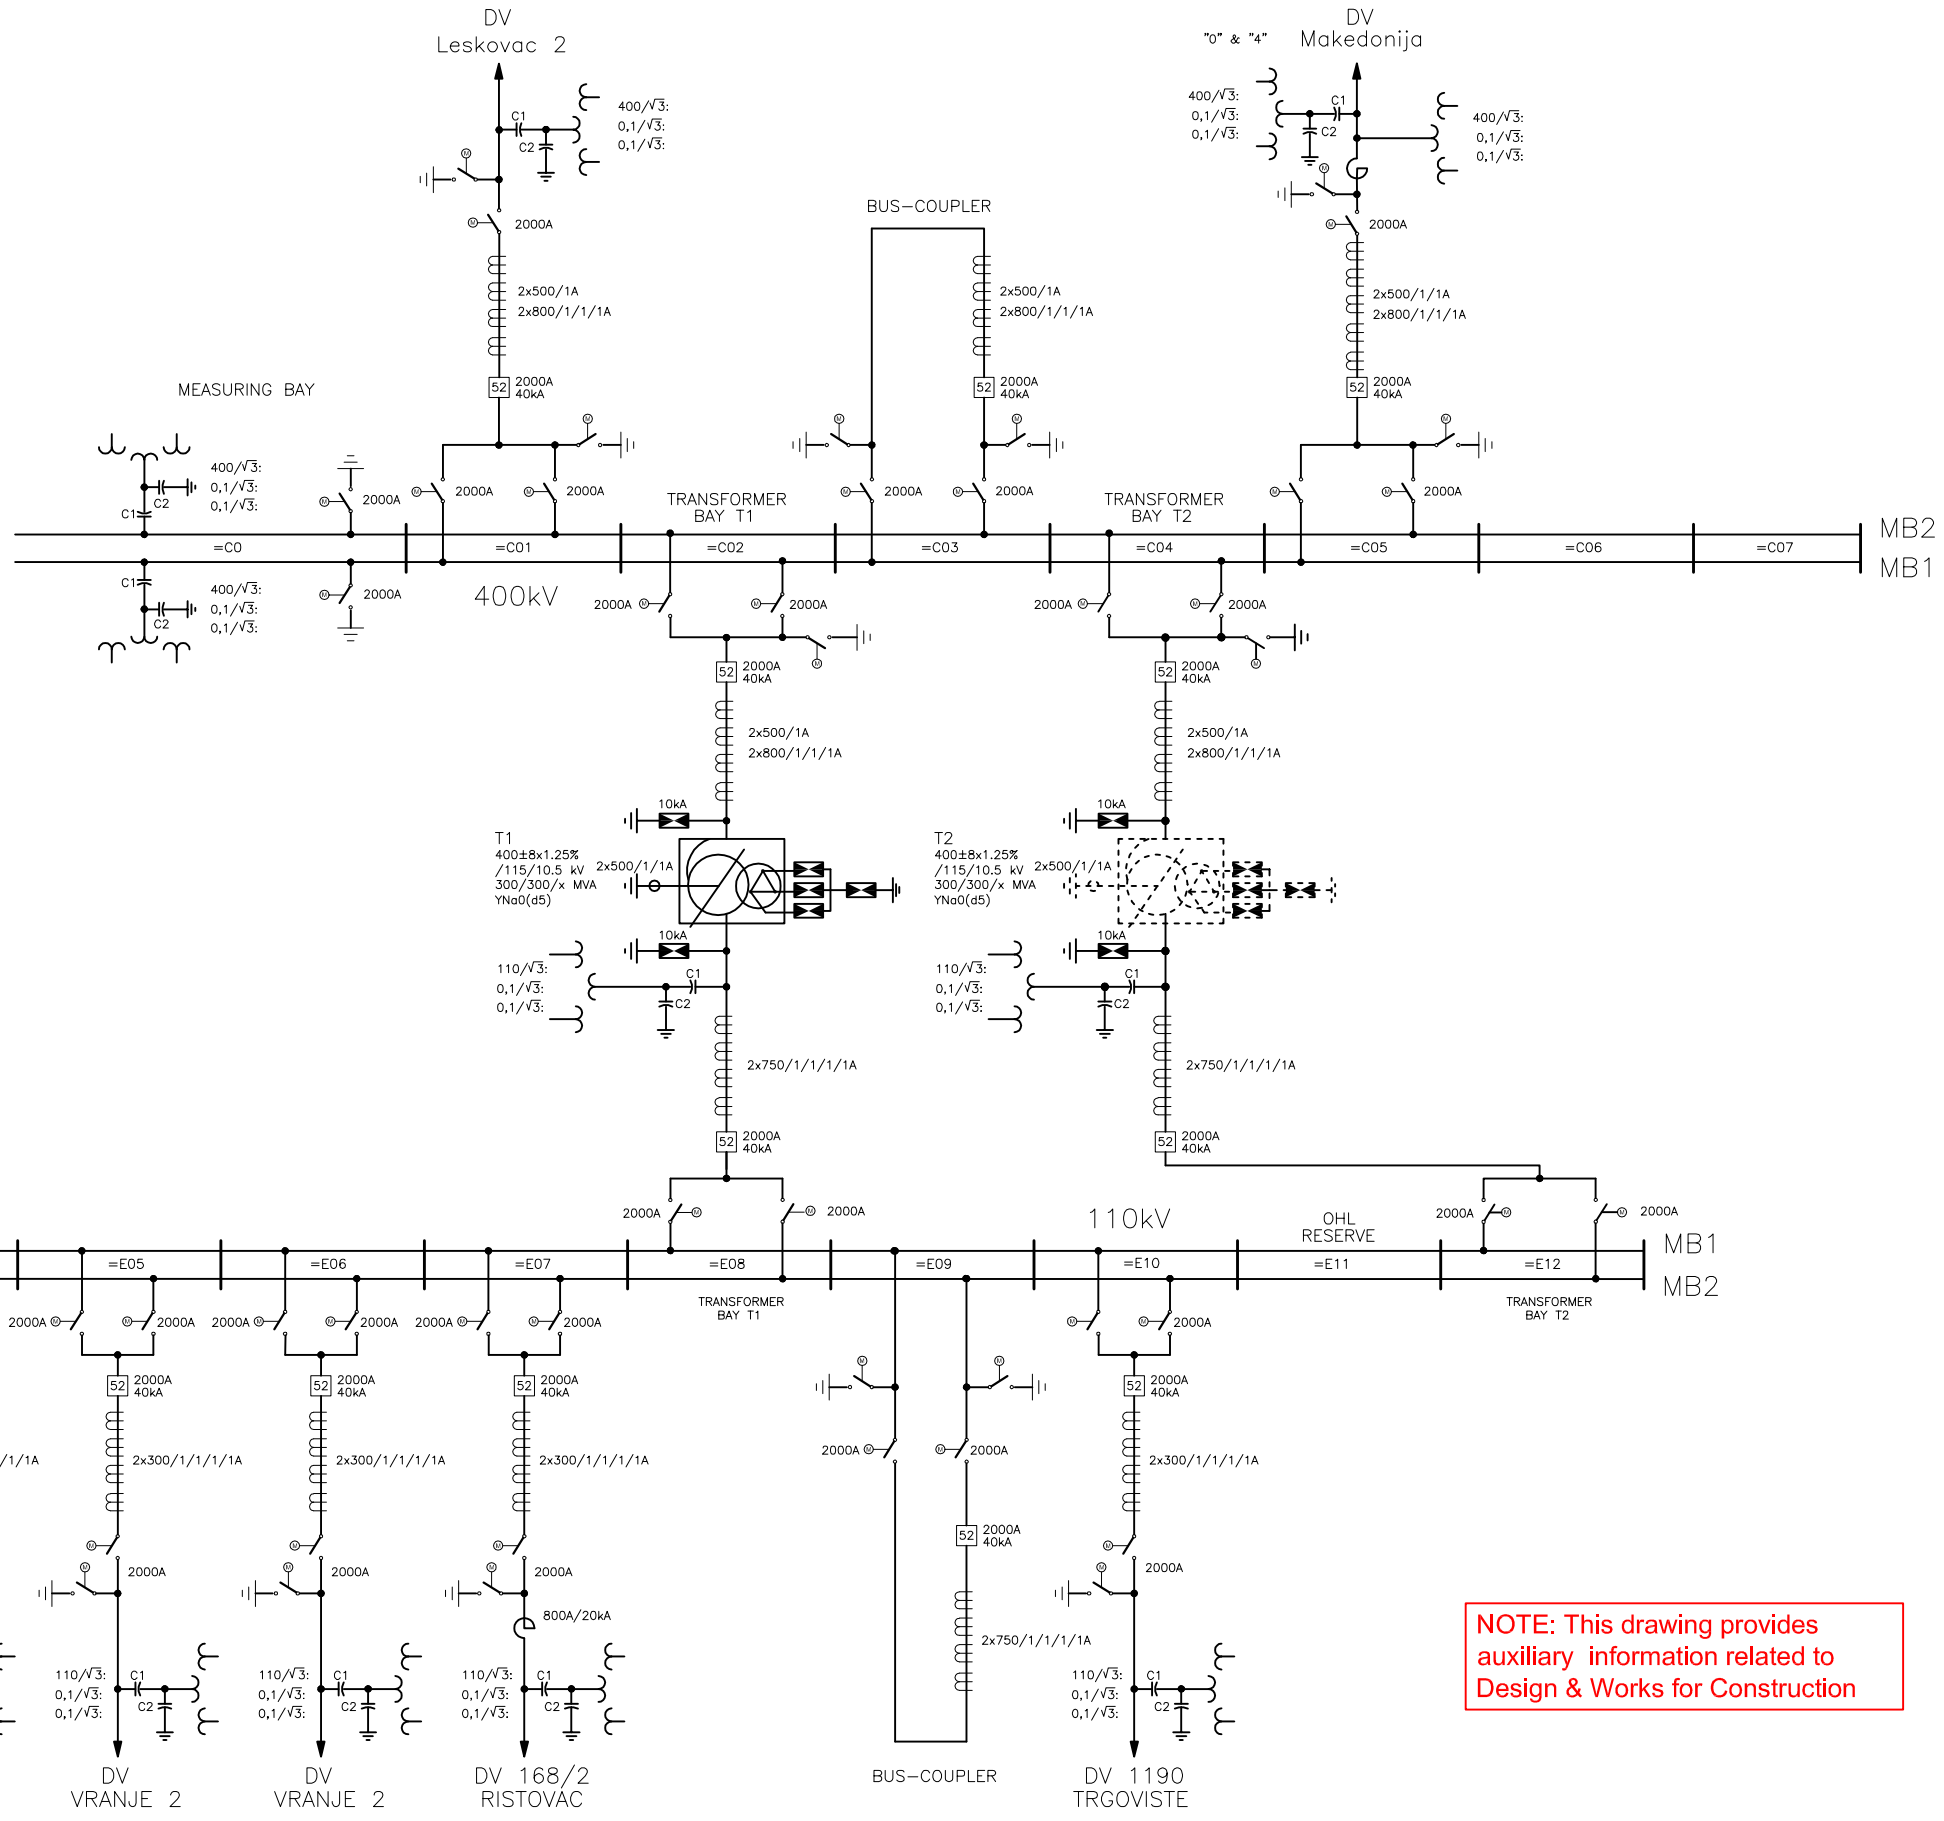

NOTE: This drawing provides auxiliary information related to Design & Works for Construction

THIS DOCUMENT IS ALL RIGHTS RESERVED
REPRODUCTION IS NOT FOR ALL OR PART
UNAUTHORIZED

ENGINEER:	Ingeniería, Estudios y Proyectos NIP, S.A. eptisa
BENEFICIARY:	EMC ELEKTROMREŽA SRBIJE
CONTRACTING AUTHORITY:	DELEGATION OF THE EU TO THE REPUBLIC OF SERBIA

PROJECT :

Contract No: 10SER01/25/31
Design and Works for Construction of SS Vranje 4 400/110 kV and accompanying lines

EuropeAid/131550/C/WKS/RS

REVISION	DATE	DRAWN	CHECKED	APPROVED	REASON FOR REVISION
3					
2					
1	03/05/11	Engineer	Engineer	–	Draft drawing to be commented by Beneficiary/Contracting Authority

SCALE:	DRAWING CODE: SW–1	PAGE: 1	NEXT PAGE: –
DATE: 03/05/11	TITLE : SINGLE WIRE DIAGRAM SS VRANJE 4, PHASE 1 + PHASE 2	REV: 1	DIN : A3
DRAWN: Engineer / CHECKED: Engineer / APPROVED: –			