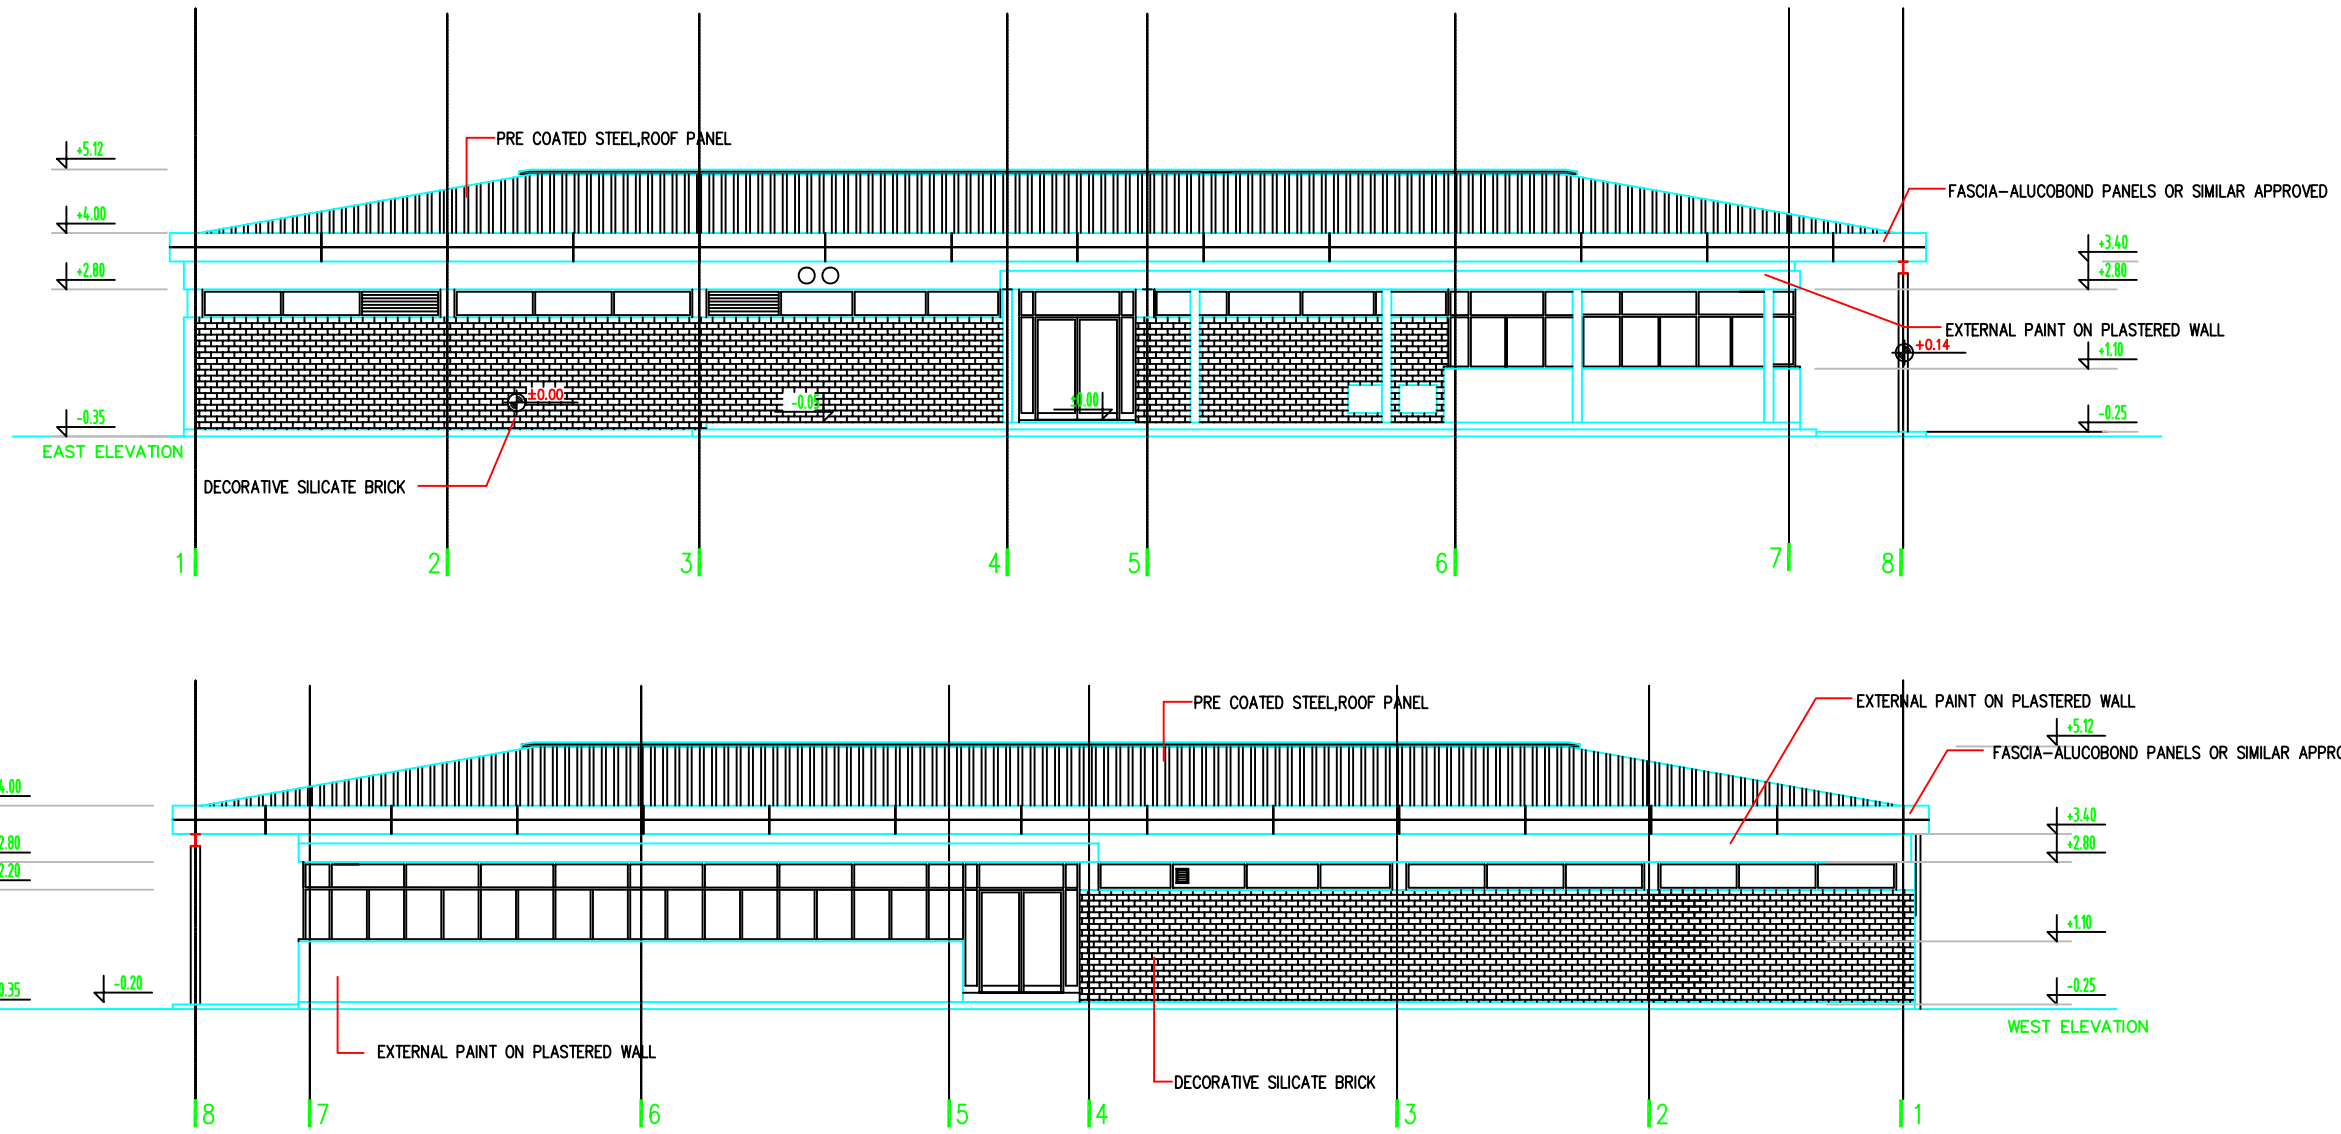

THIS DOCUMENT IS ALL RIGHTS RESERVED
REPRODUCTION IS NOT FOR ALL OR PART
UNAUTHORIZED

NOTE: PRELIMINARY DRAWING
FOR TENDER PURPOSES ONLY

ENGINEER: NIP, S.A. eptisa

BENEFICIARY: EMC ELEKTROMREŽE SRBIJE

CONTRACTING AUTHORITY: DELEGATION OF THE EU TO THE REPUBLIC OF SERBIA

PROJECT :

Contract No: 10SER01/25/31

Desing & Works for Construction of SS Vranje 4 400/110 kV and accompanying lines

EuropeAid/131550/C/WKS/RS

REVISION	DATE	DRAWN	CHECKED	APPROVED	REASON FOR REVISION
3					
2					
1	02/05/11	Engineer	Engineer		Draft drawing to be commented by Beneficiary/ Contracting Authority

SCALE:

DRAWING CODE: CW–4

PAGE: 4 NEXT PAGE : 5

DATE: 02/05/11

DRAWN	CHECKED	APPROVED
Engineer	Engineer	

TITLE : CIVIL WORKS– SS VRANJE 4
CONTROL BUILDING– ELEVATIONS

REV: 1 DIN : A3